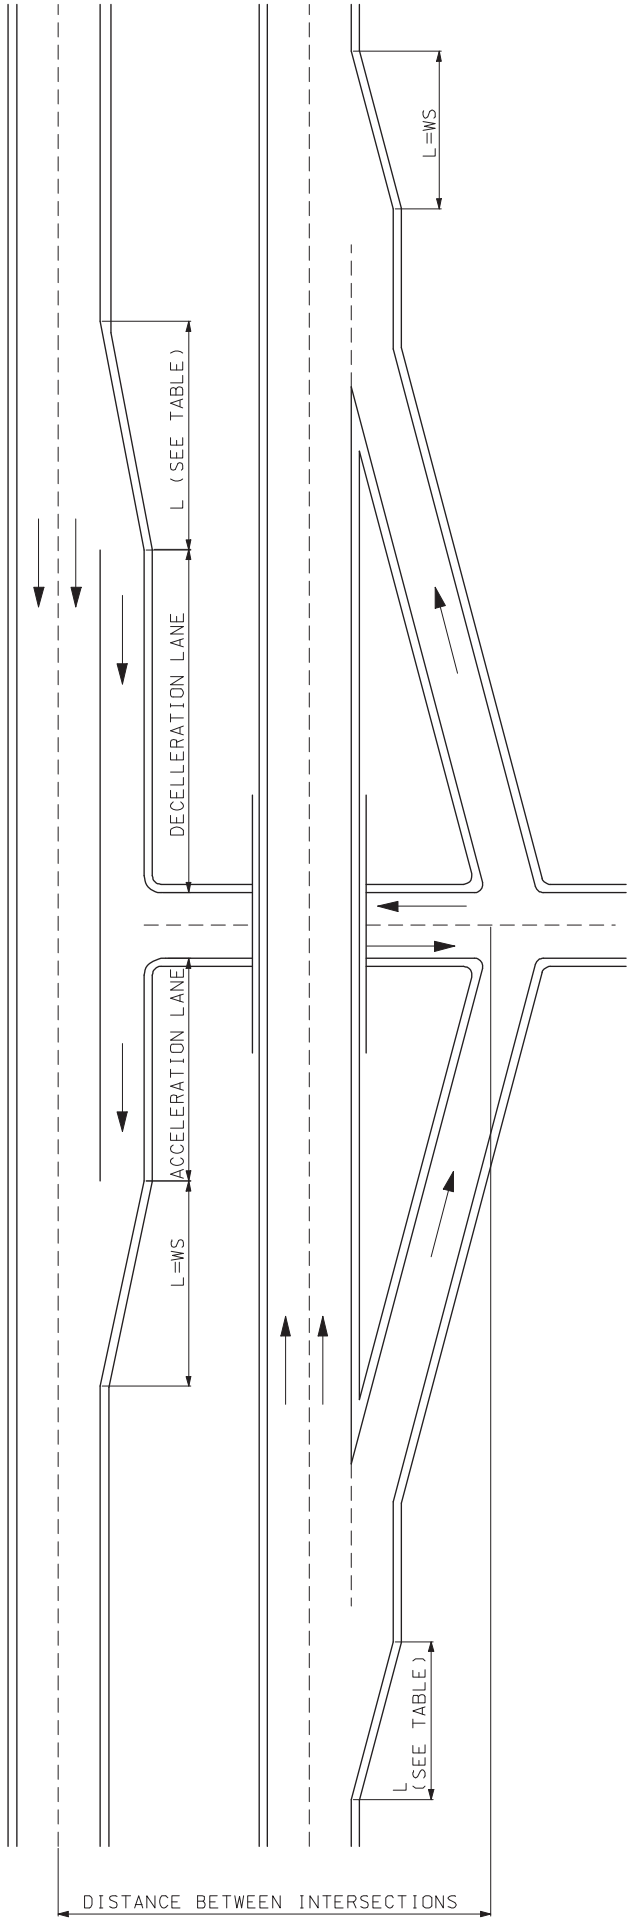

Type 5 Median Opening
Partial Grade Separated Intersection

Figure 233.2