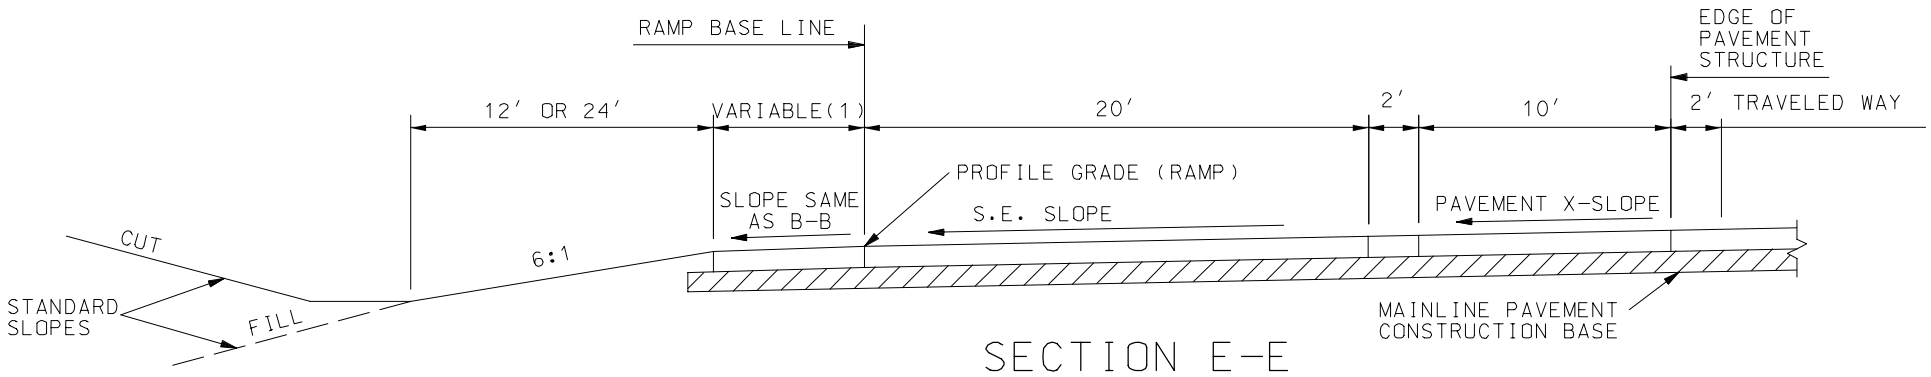
RAMP BASE LINE
EDGE OF PAVEMENT STRUCTURE
12′ OR 24′
VARIABLE(1)
20′
2′
10′
2′
TRAVELED WAY
PROFILE GRADE (RAMP)
SLOPE SAME AS B-B
S.E. SLOPE
PAVEMENT X-SLOPE
CUT
6:1
STANDARD SLOPES
FILL
MAINLINE PAVEMENT CONSTRUCTION BASE

SECTION E-E